Name of Work: Construction of Culverts in Amruthalli and Surrounding areas in Ward No. 07, Byatarayanapura.

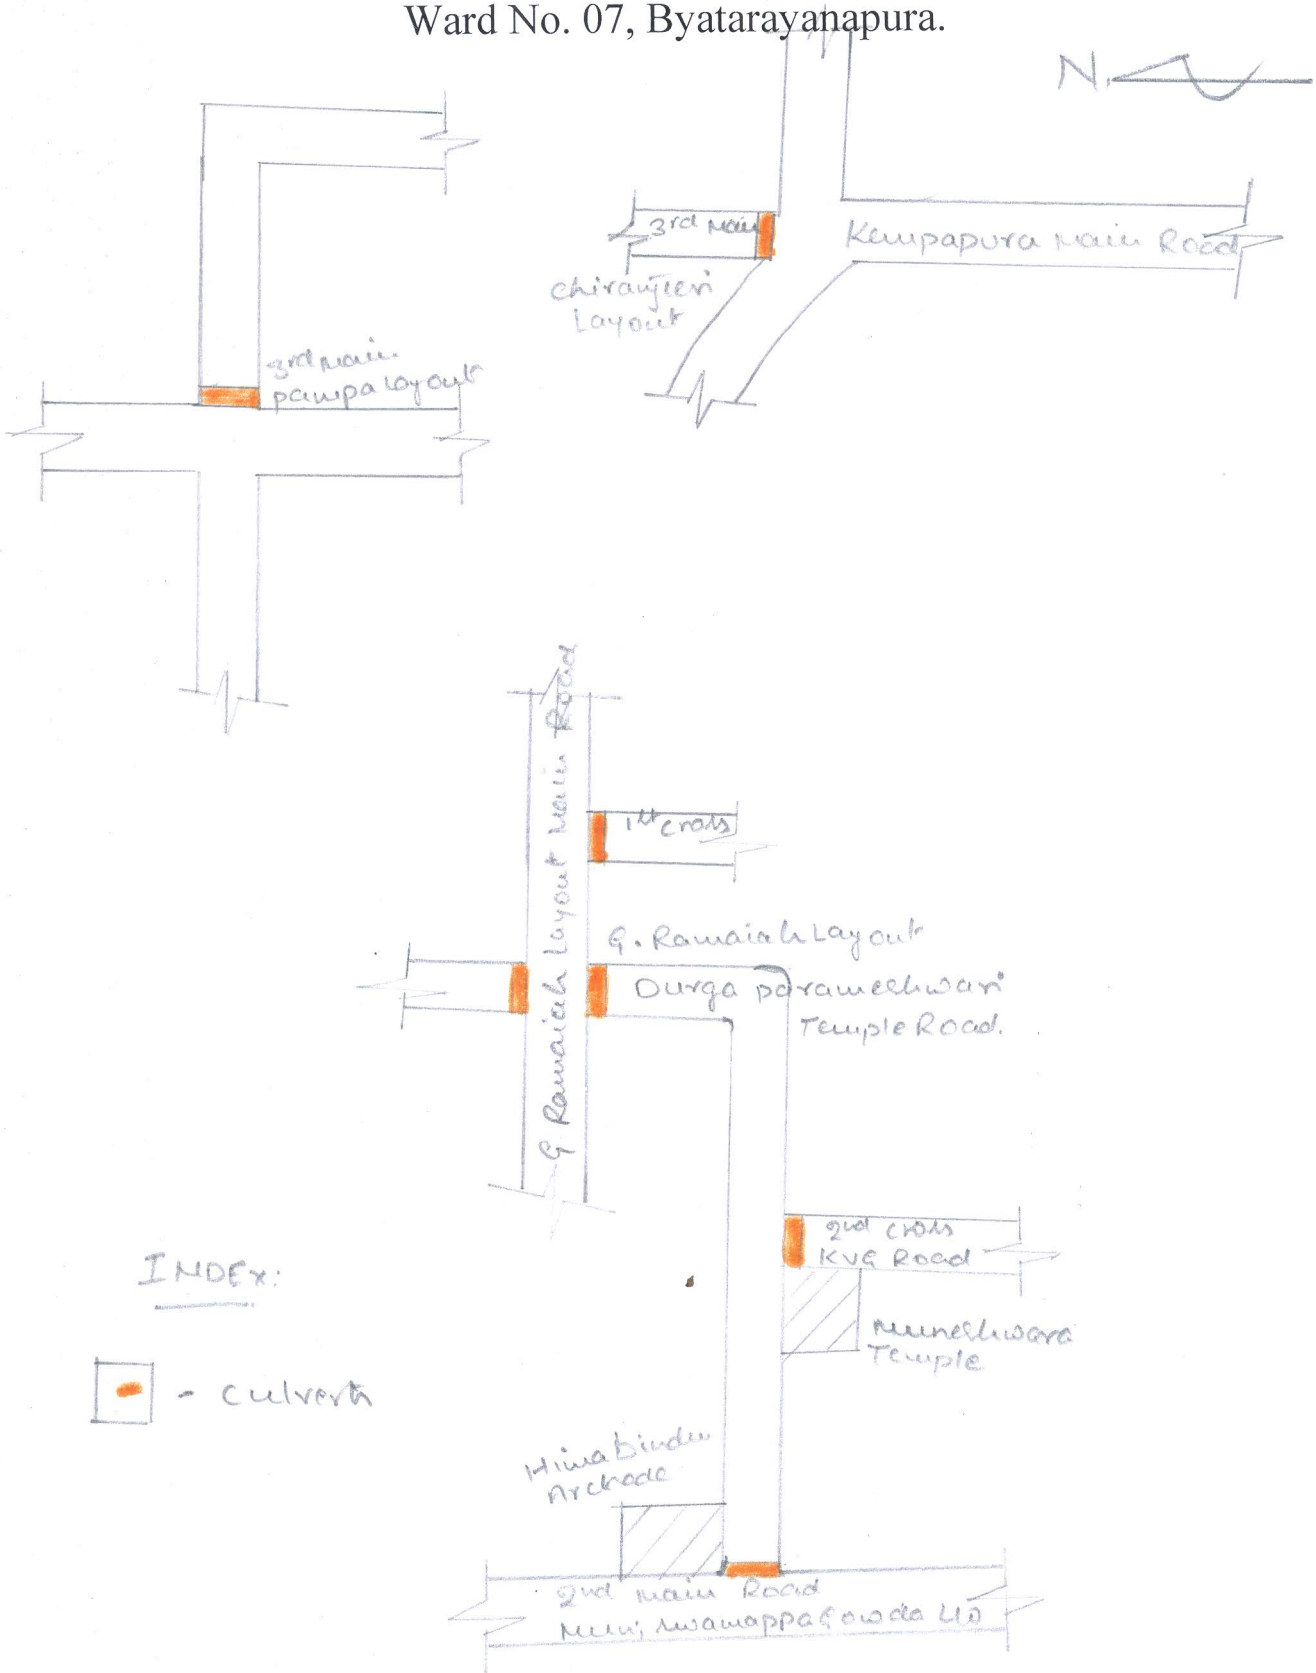

Assistant Engineer
Ward No. 07

Assistant Executive Engineer
Kodigehalli Sub Division

Name of Work: Construction of Culverts in Amruthalli and Surrounding areas in Ward No. 07, Byatarayanapura.

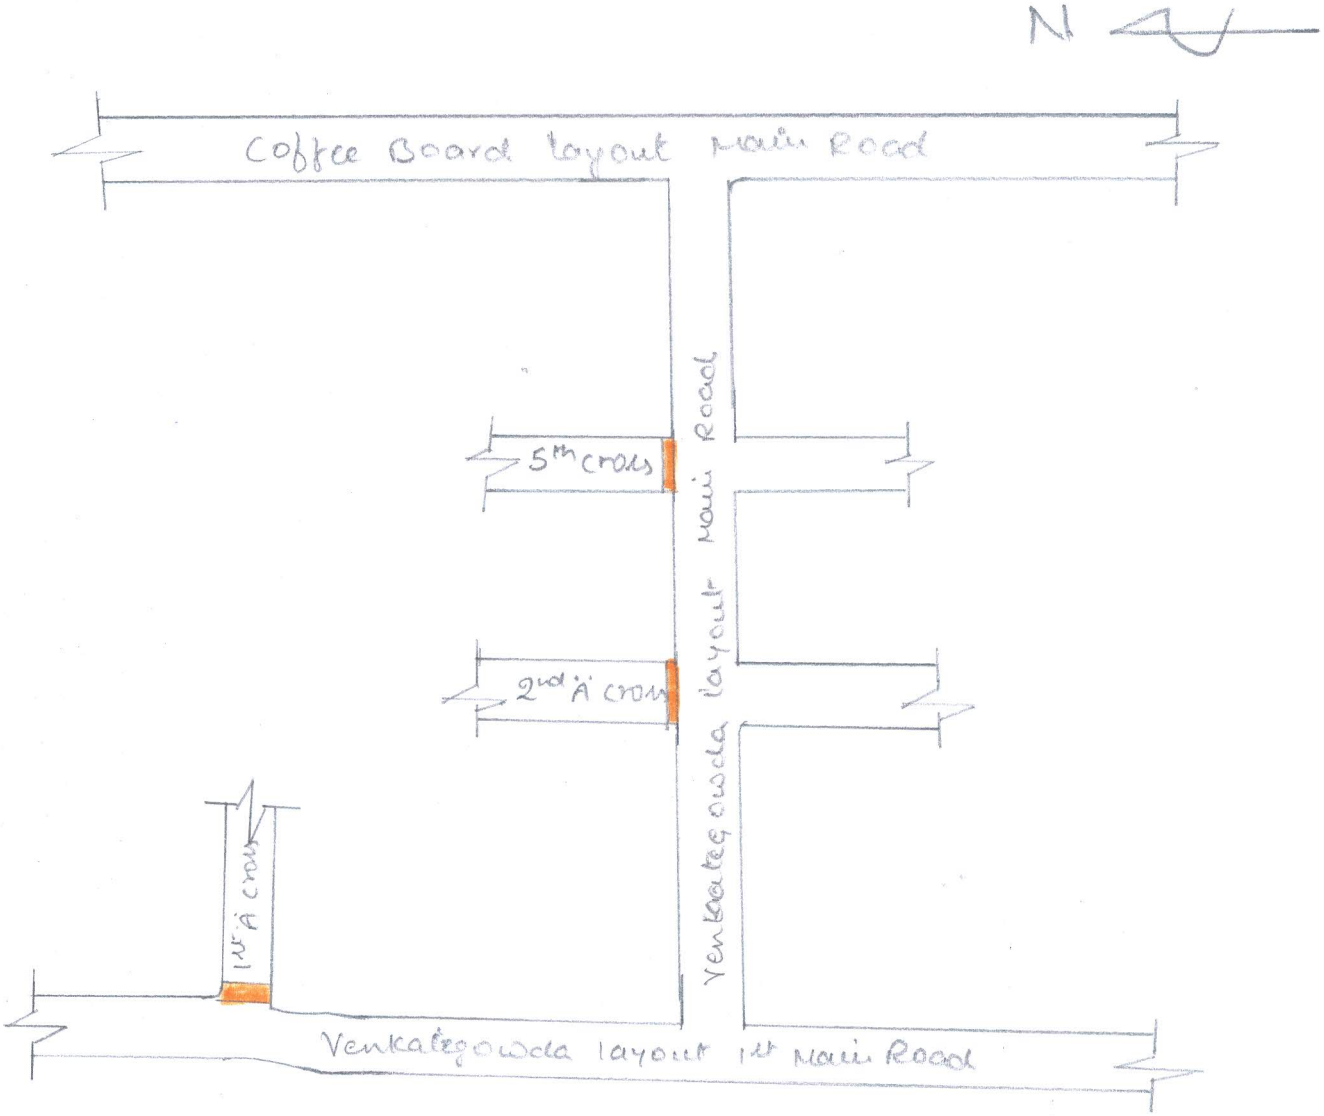

INDEX

- Culverts

Assistant Engineer
Ward No. 07

Assistant Executive Engineer
Kodigehalli Sub Division

Name of Work: Construction of Culverts in Amruthalli and Surrounding areas in Ward No. 07, Byatarayanapura.

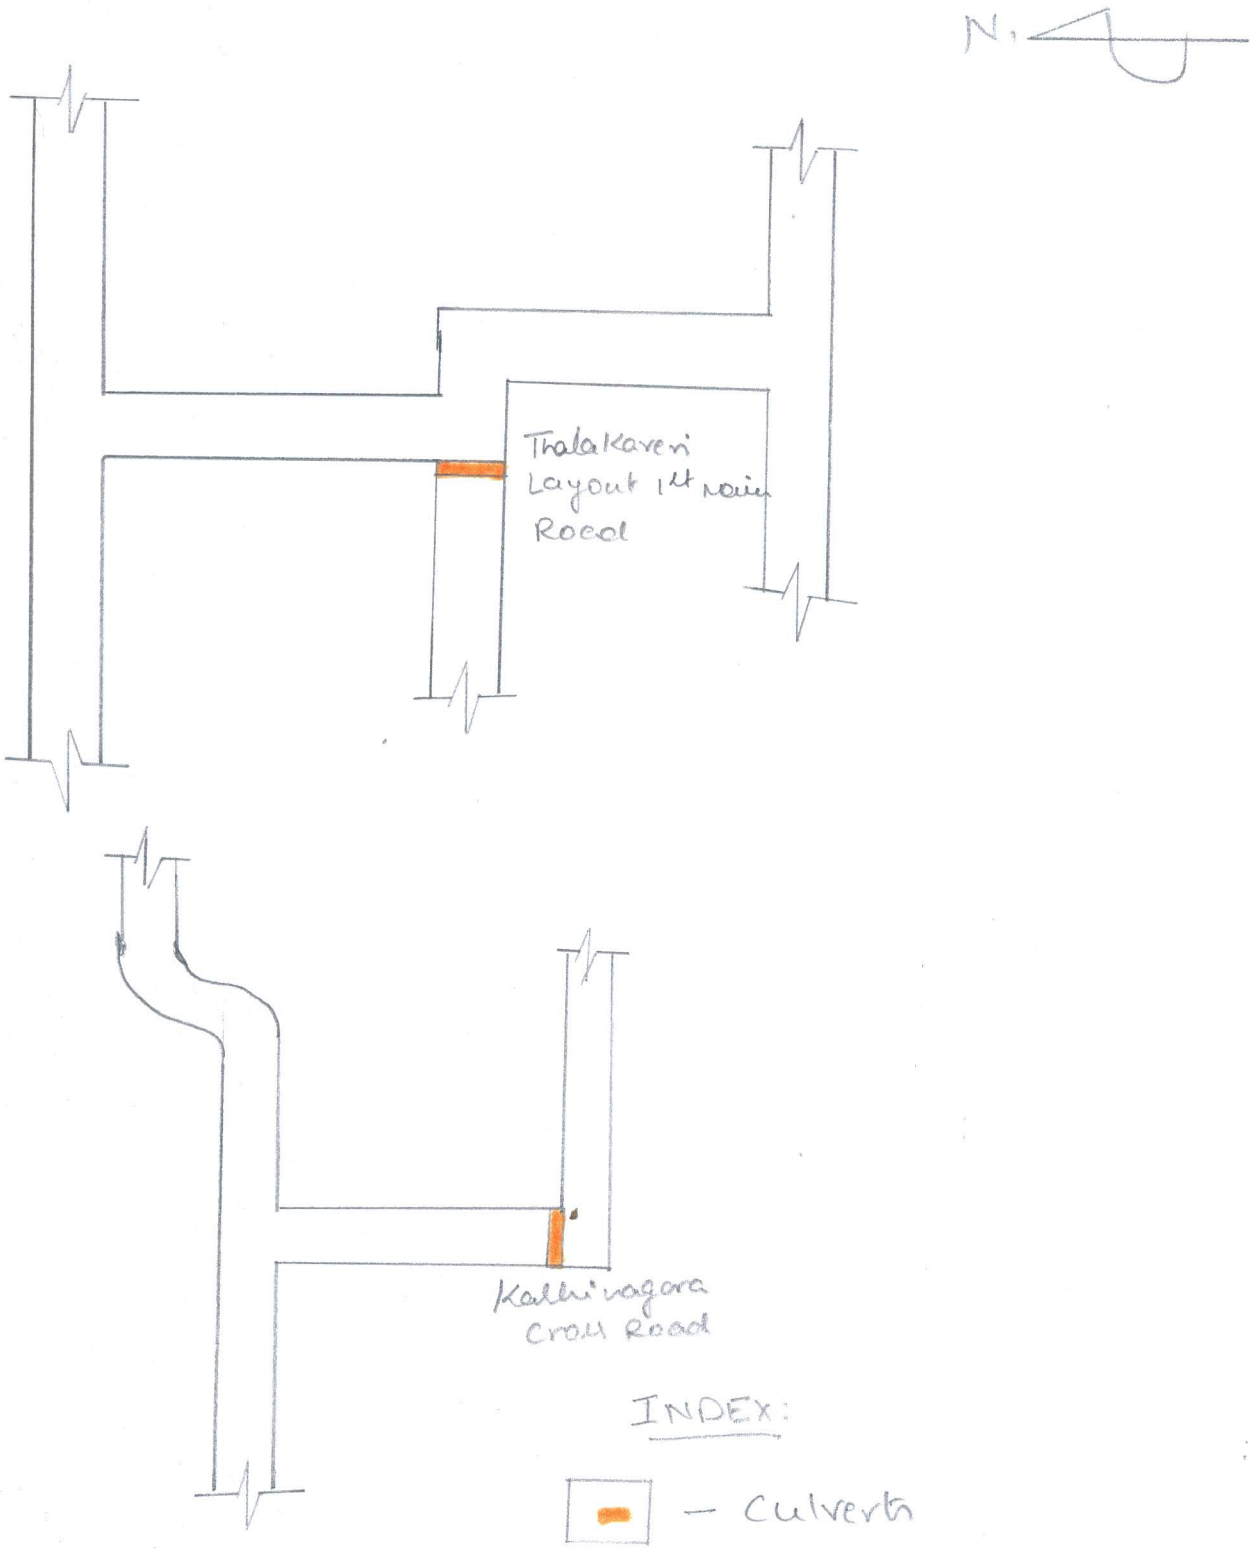

Assistant Engineer
Ward No. 07

Assistant Executive Engineer
Kodigehalli Sub Division